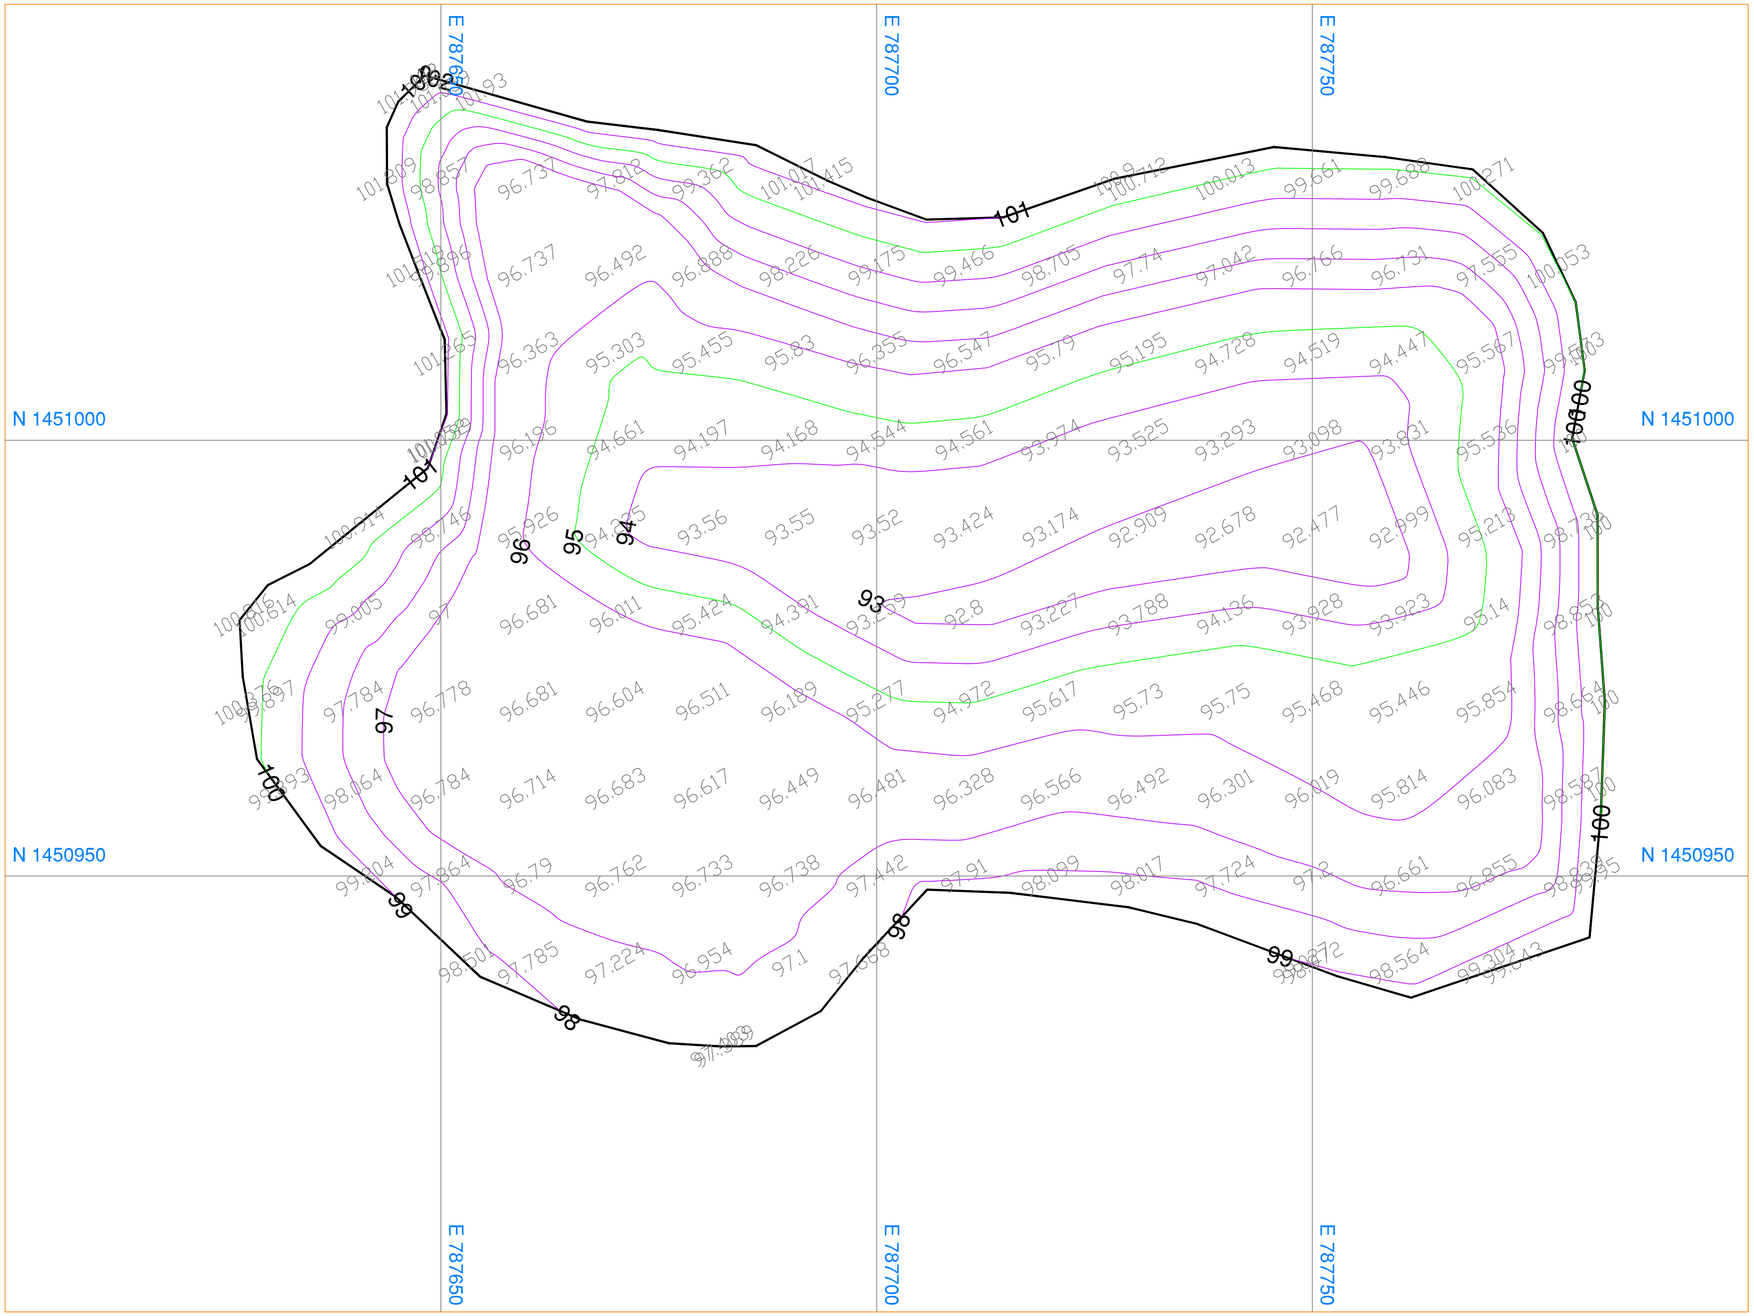


# NORTH

BENGALURU SOLID WASTE MANAGEMENT LIMITED

Development of existing landfill site at Mittaganahalli Sy.No.02 and Kannur Sy No. 50 including O & M at Mahavadevapura constituency (Balance portion)(Mittaganahalli Sy No. 50)

## LEGEND

BOUNDARY LINES

MUD ROAD, DRAIN

SPOT LEVELS, COLUMN. 99.905

BENCHMARK POINT TBM1(100.000)

POWER POLE, LAMP

PIT LINES,TRANSFORMER TF

CONT-MJR,MNR LINES

SHED LINES

LEGEND

| SL.NO | Pit Number | Perimeter of Pit, m | Hatch | Remark |
|---|---|---|---|---|
| 1 | PITS M1 AT MITTIGANAHALLI | 290.00 | | |
| 2 | PITS M2 AT MITTIGANAHALLI | 241.00 | | |
| 3 | PITS B3 AT MITTIGANAHALLI | 279.00 | | |

| SCALE | CAD FILE | DWG NO | SURVEYOR | DRAWN | REV | REMARK |
|---|---|---|---|---|---|---|
| 1:500 | -- | -- | -- | SNB | 0 | -- |

CONSULTANT:

ROAD INVENTO CONSULTANT

#15, Shree Ranga, 2nd Main Road, 2nd Stage, 12th Block, Nagarabhavi, Bengaluru-560072